Appendix C

Phoenix House
Phoenix Lane, Tiverton EX16 6PP

Tel: 01884 255255 Website: www.middevon.gov.uk

Mid Devon DISTRICT COUNCIL

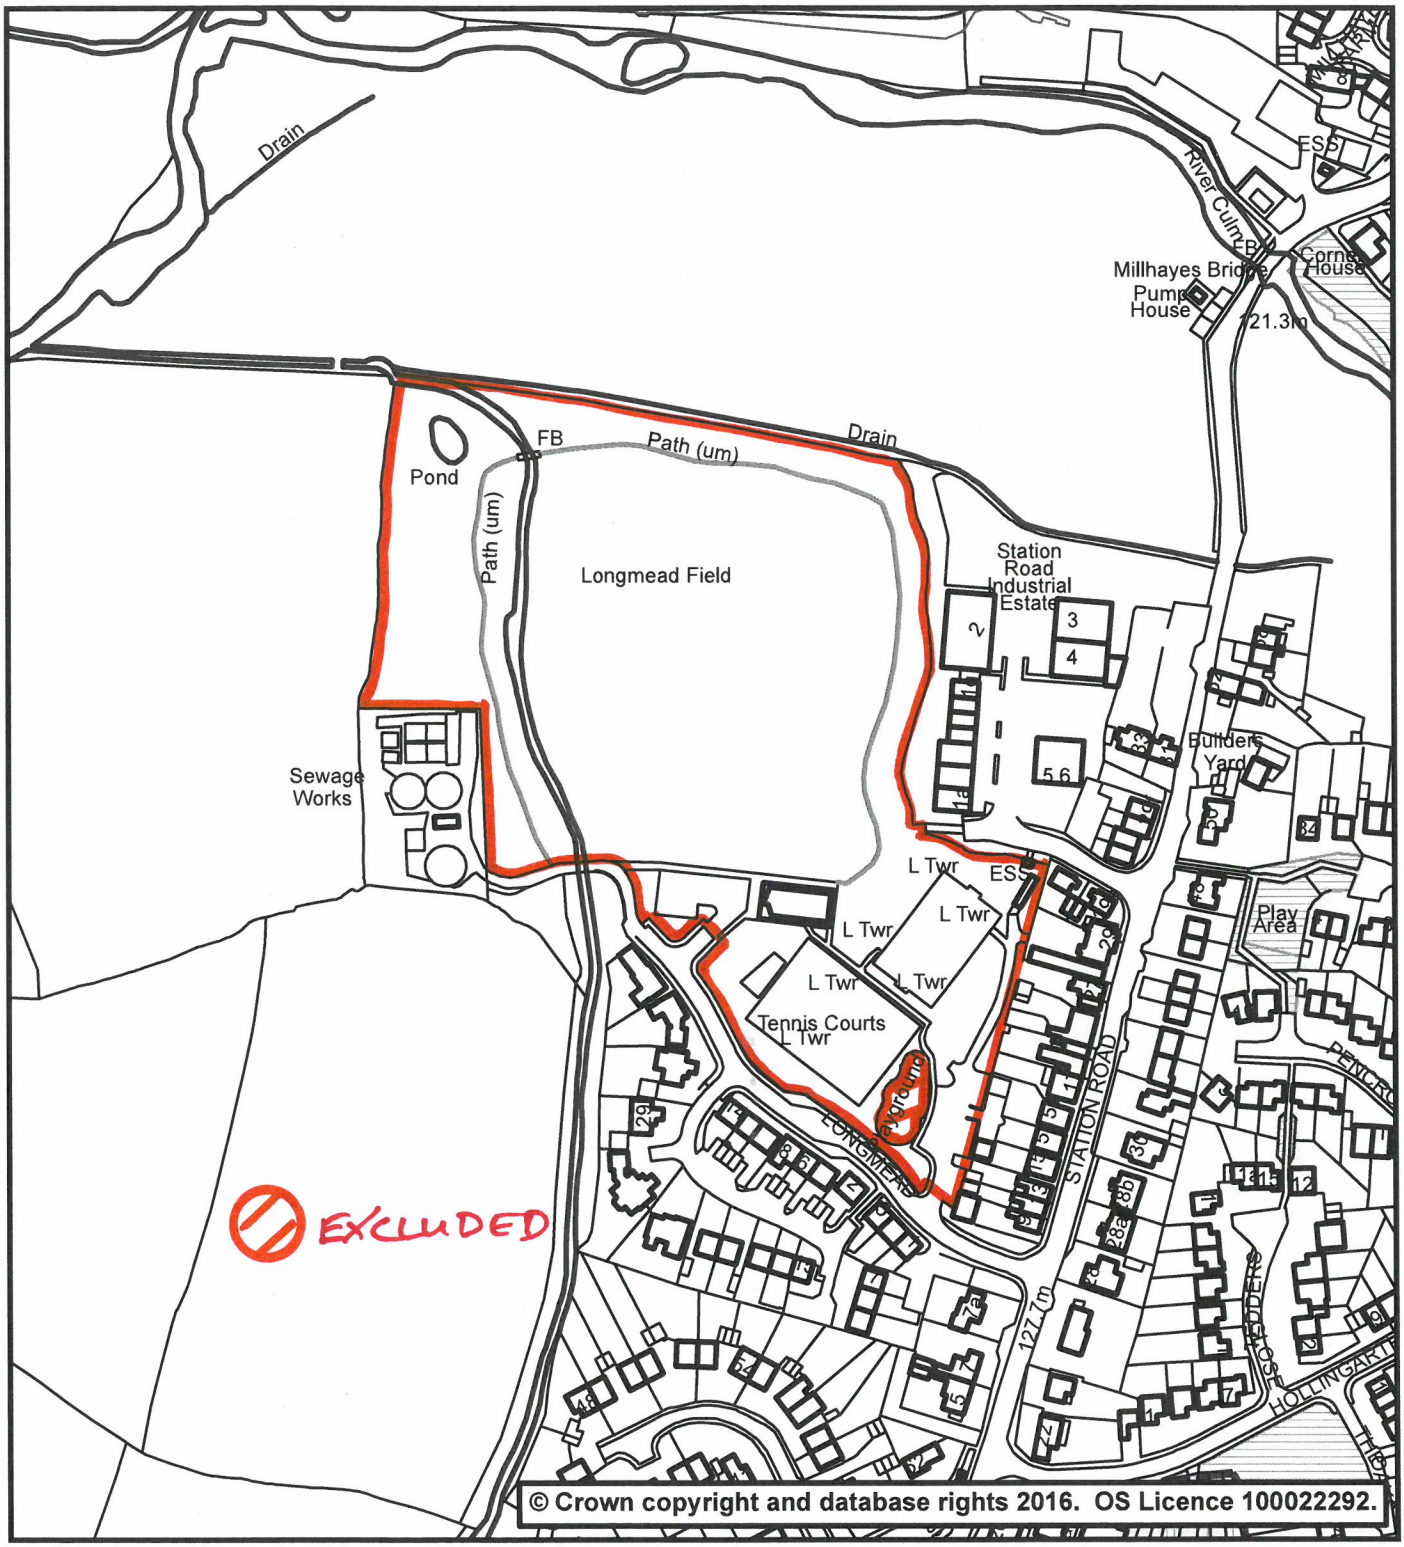

Recreation Ground - Longmead Hemyock	
Scale: 1:2,500	Date: 11/02/2021
Drg. No: Not Set	User Name: sdensham