Notes:
1. All dimensions to be checked on site and any discrepancy to be verified with the Store Planner before proceeding with the work.
2. DO NOT SCALE FROM THIS DRAWING.
3. Use this drawing for sales area fixtures and shopfitting. When referencing refrigeration cabinets use the latest CBES drawing. If the CBES drawing does not match this plan, please contact the Store Planner.
4. For all BOH areas please contact the Architect.
5. Exact position of all Bus Stop Signage to be positioned on site to suit the commodity as funded.

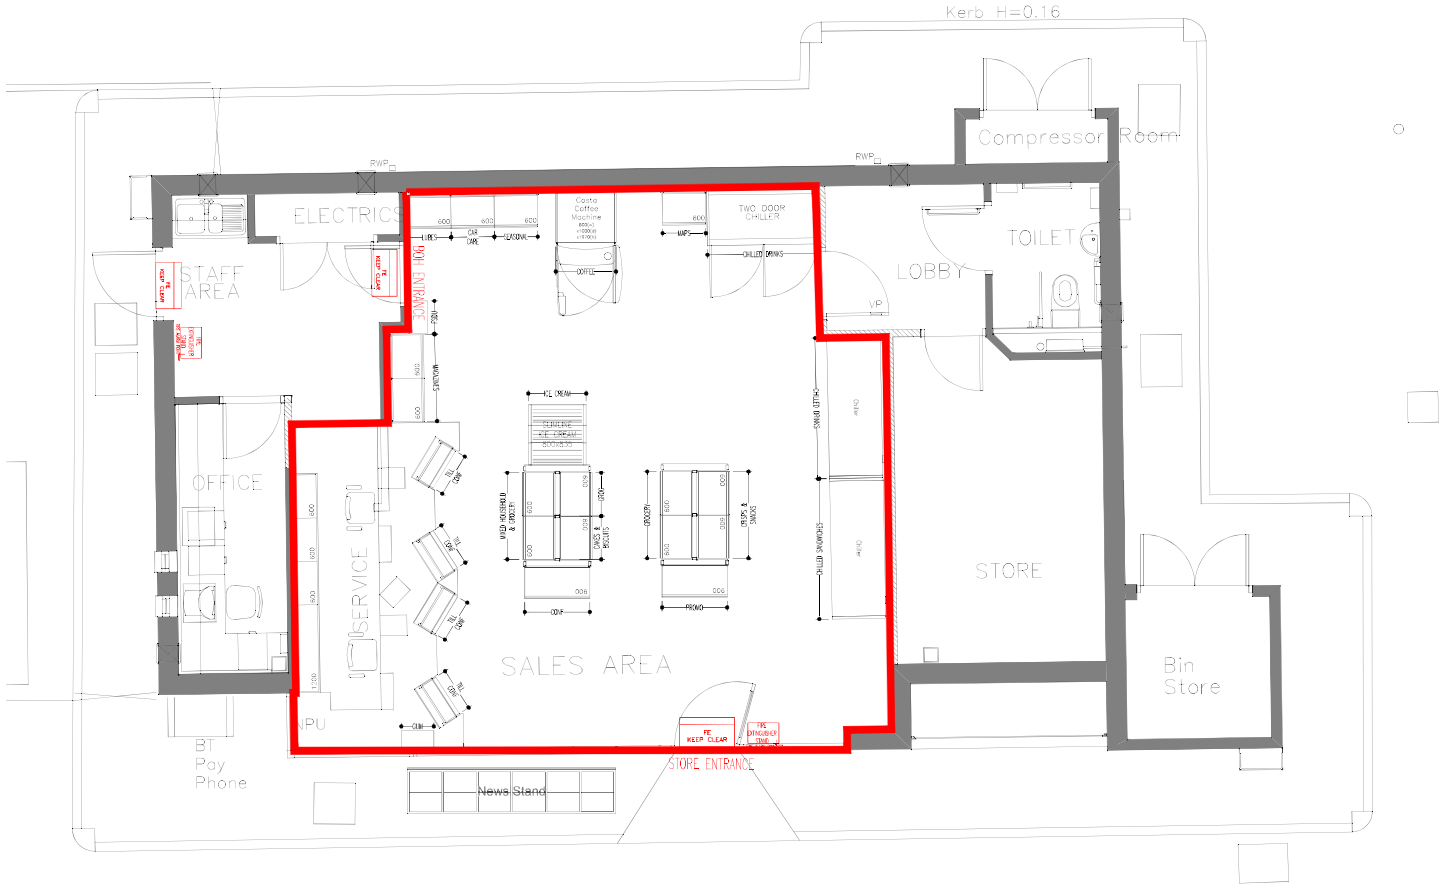

Feet	6'	6'6"	7'	7'6"	8'	8'6"	9	9'6"	10'	10'6"	11'	12'	13'	14'	15'	16'
mm	1830	2000	2100	2300	2400	2600	2700	2900	3000	3200	3300	3700	4000	4200	4600	4800

ADDITIONAL KIT TO BE ORDERED BY FM THAT IS NOT SHOWN ON PLAN

KIT TYPE	BLOCK REFERENCE	QUANTITY

** KEY **

FIRE EXIT

FIRE EXTINGUISHERS

FIRE ALARM

No.	Date	BY	CH'D	COMMENT

ASDA
Save money. Live Better
PROPERTY
ASDA HOUSE
LS11 5AD

Store: CREDITON
Exeter Road, Crediton,Devon, EX17 3BN

Scheme Type: BWS LICENCE APPLICATION

SQFT	REC	ACHIEVED	EXISTING	ACHIEVED
Food Net	SQFT	SQFT	SQFT	SQFT
GM Net	SQFT	SQFT	SQFT	SQFT
George Net	SQFT	SQFT	SQFT	SQFT
Optical Net	SQFT	SQFT	SQFT	SQFT
Pharmacy Net	SQFT	SQFT	SQFT	SQFT
Phone Shop Net	SQFT	SQFT	SQFT	SQFT
Net Total	SQFT	SQFT	SQFT	SQFT
Policy 107	SQFT	SQFT	SQFT	SQFT
Planning Cap	YES	NO		
Gross Footage	SQFT	Perks	% / %	

Store Planner	Store Planner @ Asda
Direct Number	0113 XXX
RCM / Sponsor	RCM / Sponsor @ Asda
CLM	CLM @ Asda
CM	CM @ Asda
FM	FM @ Company
PM	PM @ Company
George Planner	George Planner @ George
Architect	Architect @ Company

Drawing Number: SP-GF-5341 REV: 1

Floor: GROUND FLOOR

Issue For: BWS LICENCE APPLICATION

Scale: 1:100 Date:

ANNEX 2